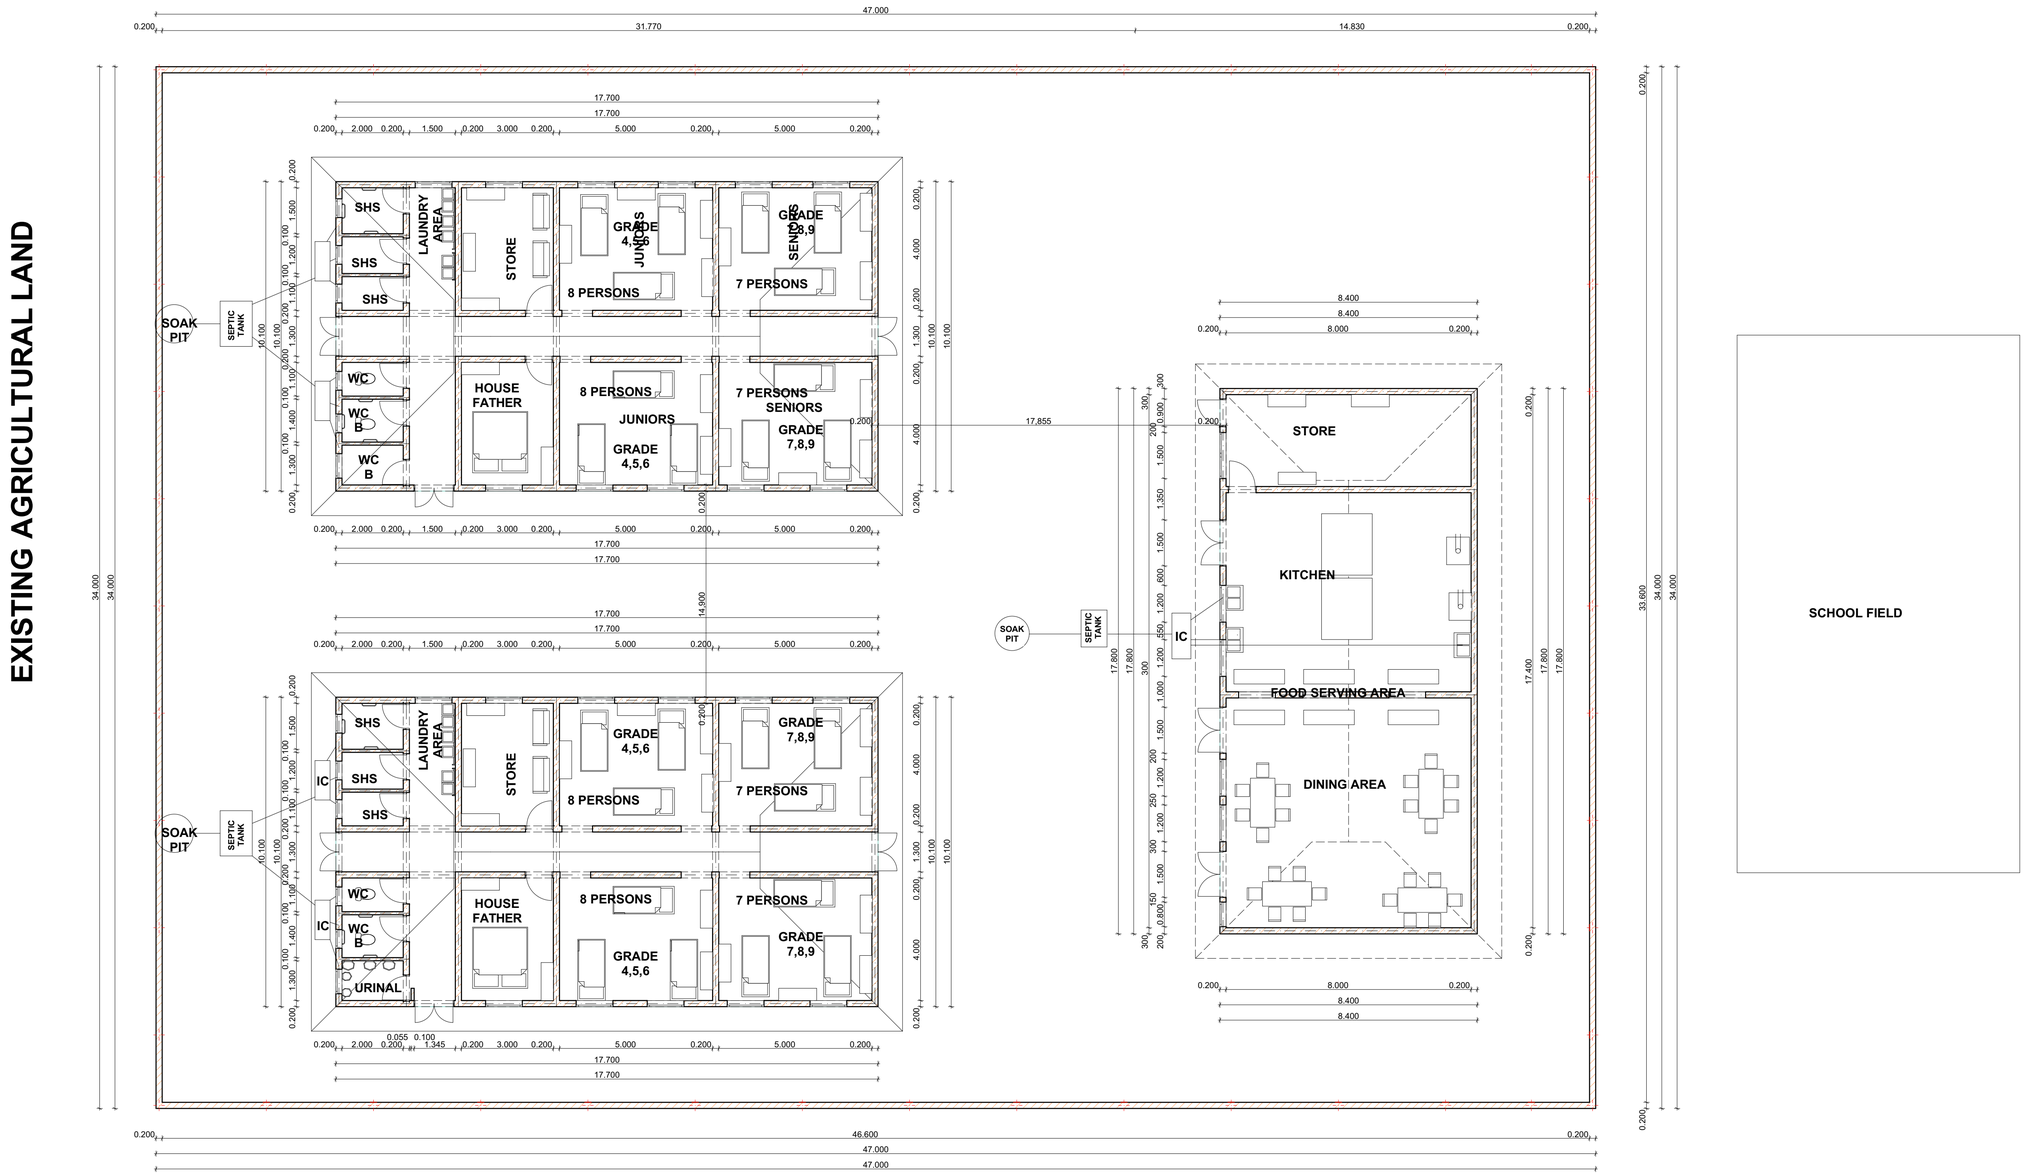
EXISTING AGRICULTURAL LAND
SCHOOL FIELD
SHS
LAUNDRY AREA
STORE
GRADE 4,5,6
JUNIORS
GRADE 7,8,9
SENIORS
8 PERSONS
7 PERSONS
SOAK PIT
SEPTIC TANK
WC
WC B
HOUSE FATHER
GRADE 4,5,6
GRADE 7,8,9
IC
URINAL
KITCHEN
FOOD SERVING AREA
DINING AREA
47.000
46.600
34.000
33.600